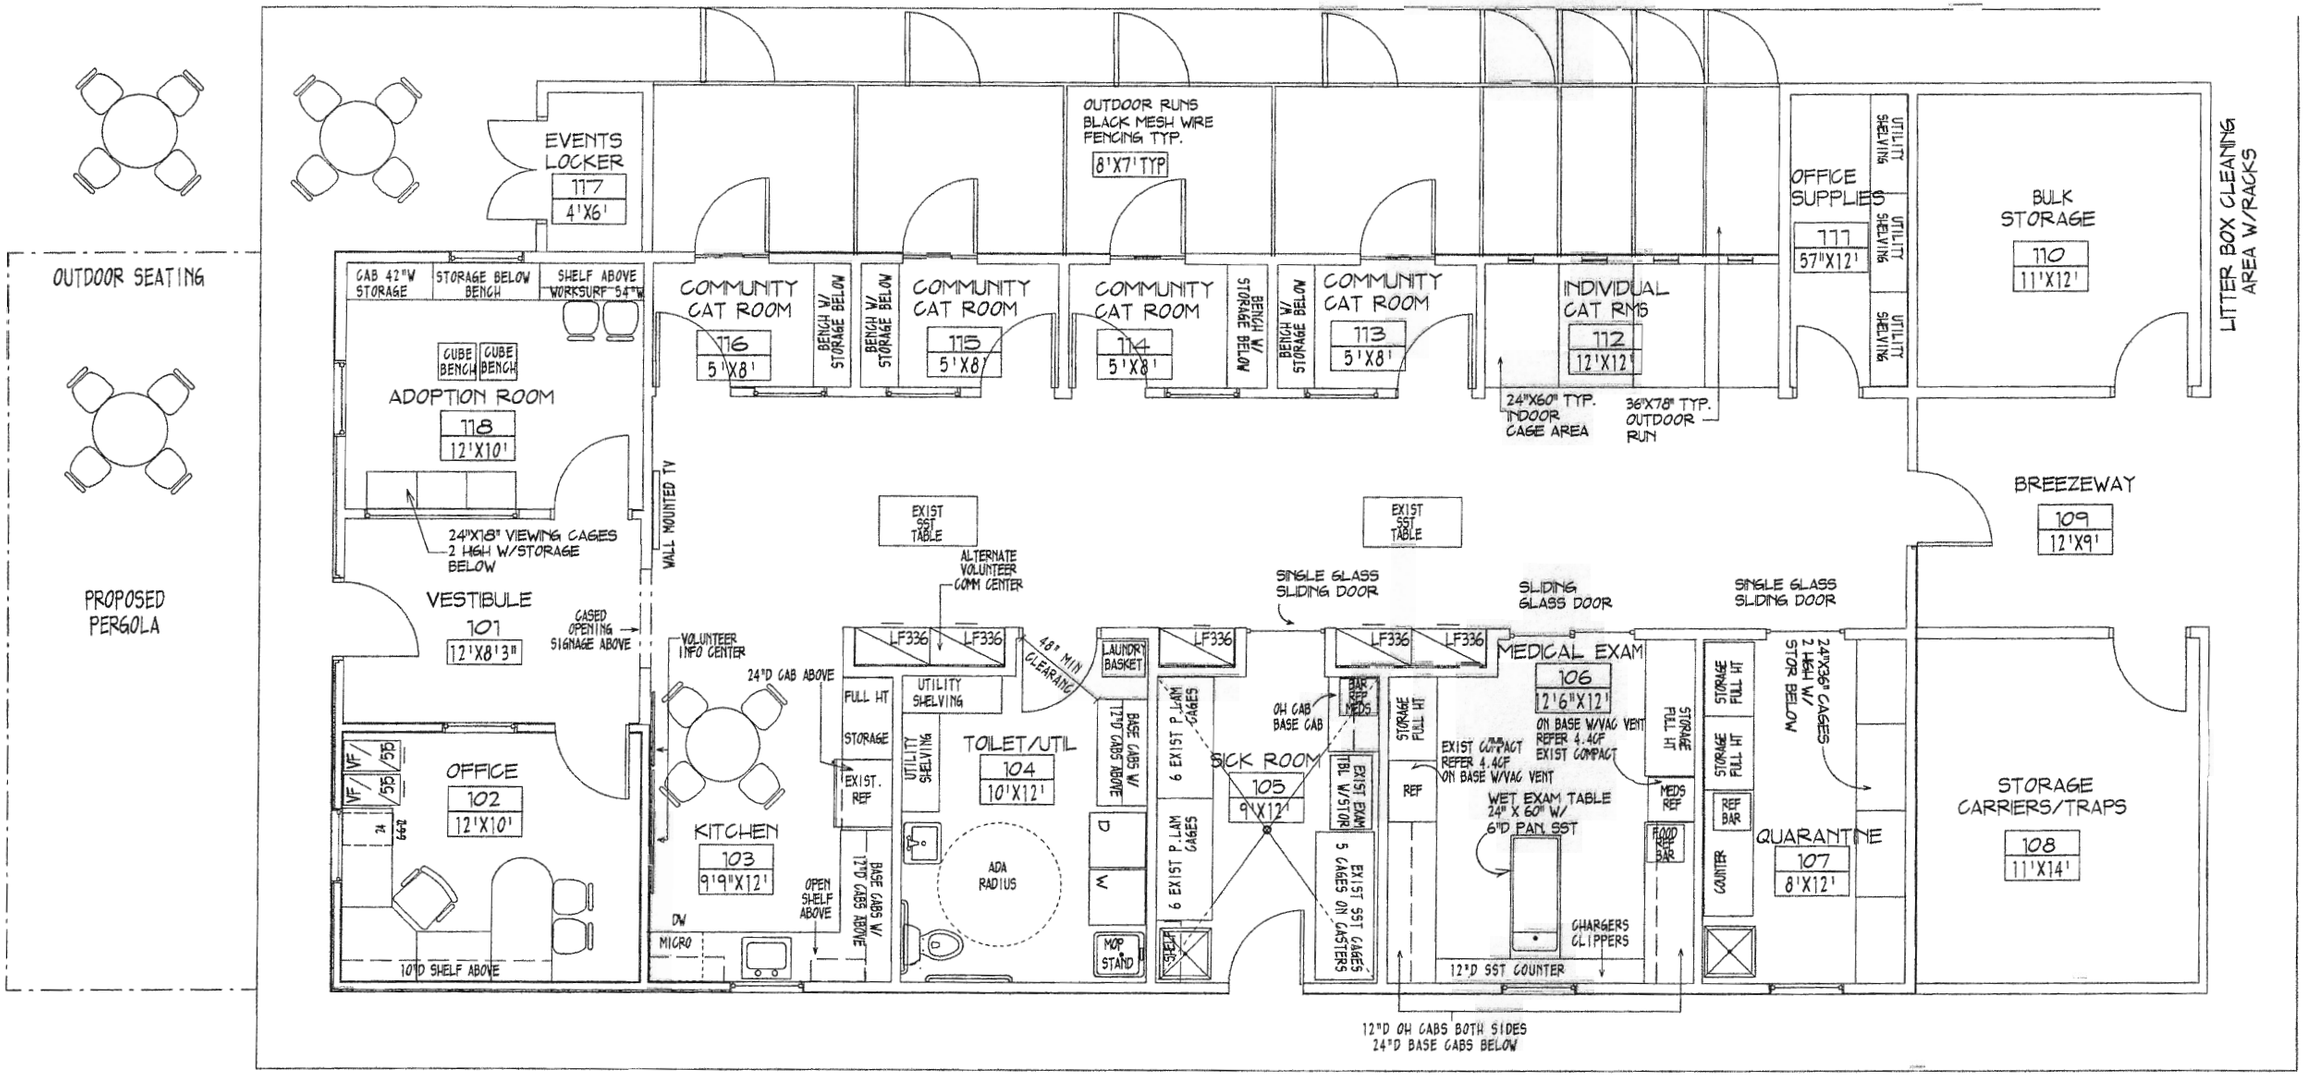

FIEDLHAVEN FELINE RESCUE

4/8/10

SHELTER REPLACEMENT PLAN - PRELIMINARY SPACE PLAN (REV 3)

SCALE: NOT TO SCALE

APPROVED: _____

DATE: _____